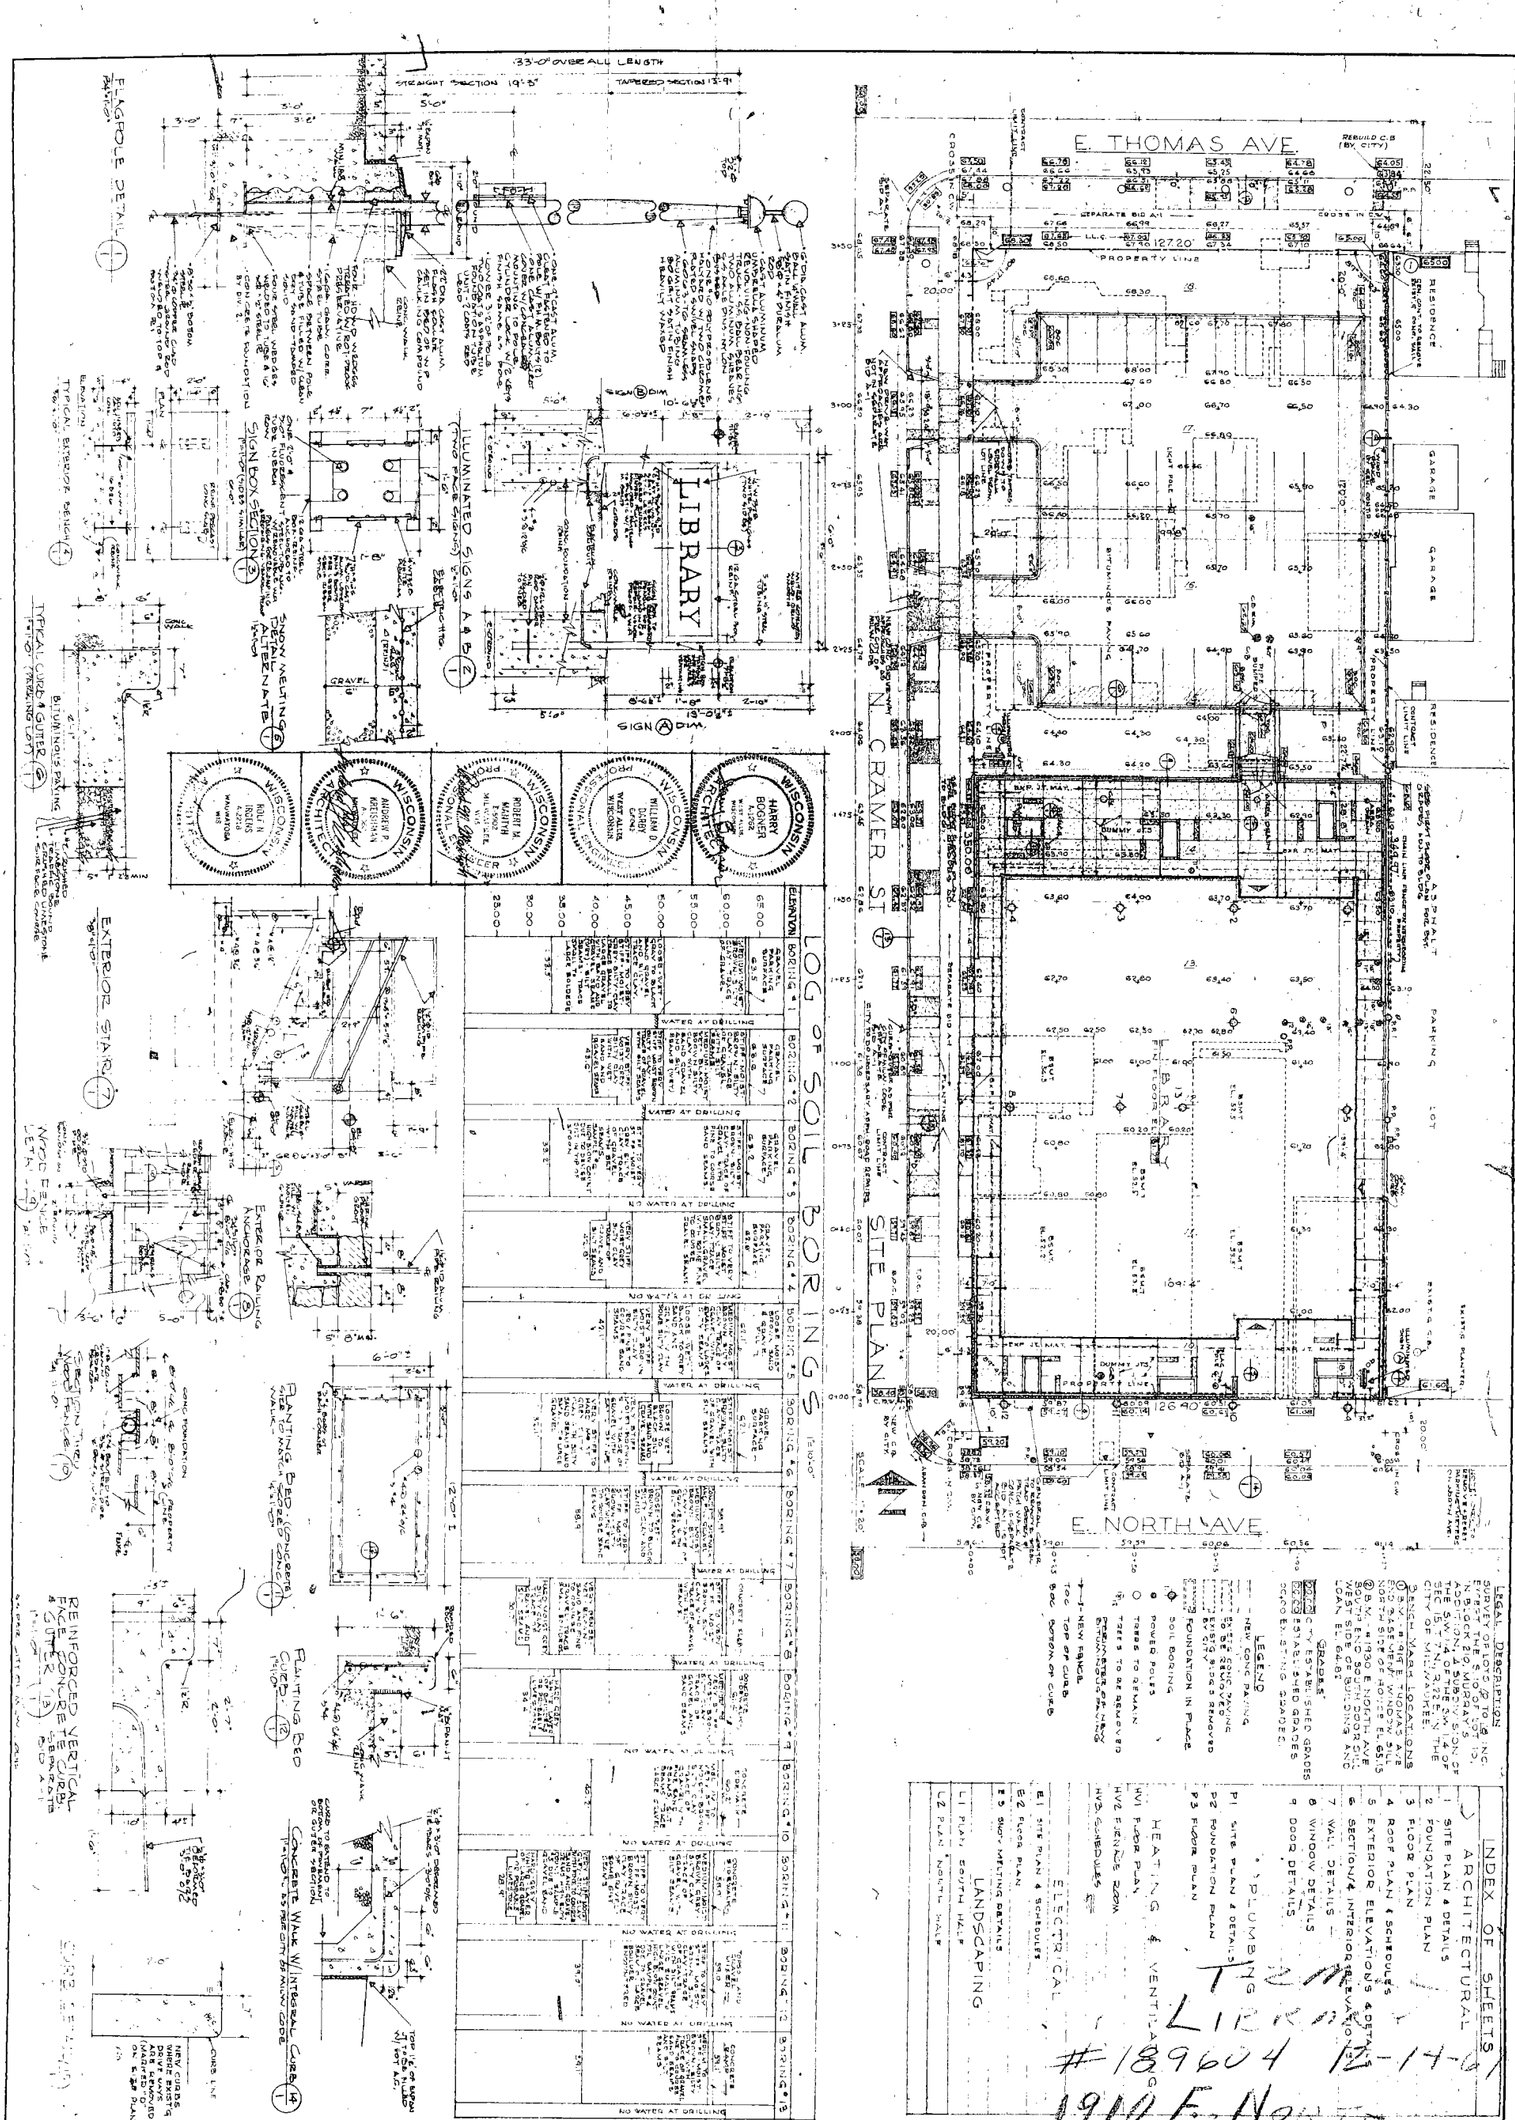

EAST NEIGHBORHOOD LIBRARY

SHEET NO. 1	JOB NO. 553	SITE PLAN & DETAILS	EAST NEIGHBORHOOD LIBRARY AT EAST NORTH AVENUE AND NORTH CRAMER STREET MILWAUKEE WISCONSIN	DARBY, BOGNER & ASSOCIATES, INC. ARCHITECTS ENGINEERS WEST ALLIS, WISCONSIN 53227	REVISIONS NO. DATE ISSUED FOR DATE BY SUL; DRAWN BY; APPROVED; CHECKED BY; APPROVED; DATE COMPLETED 6-29-67; PRINTS ISSUED

DESIGN PRODUCTS CO. 11-66

NORTH

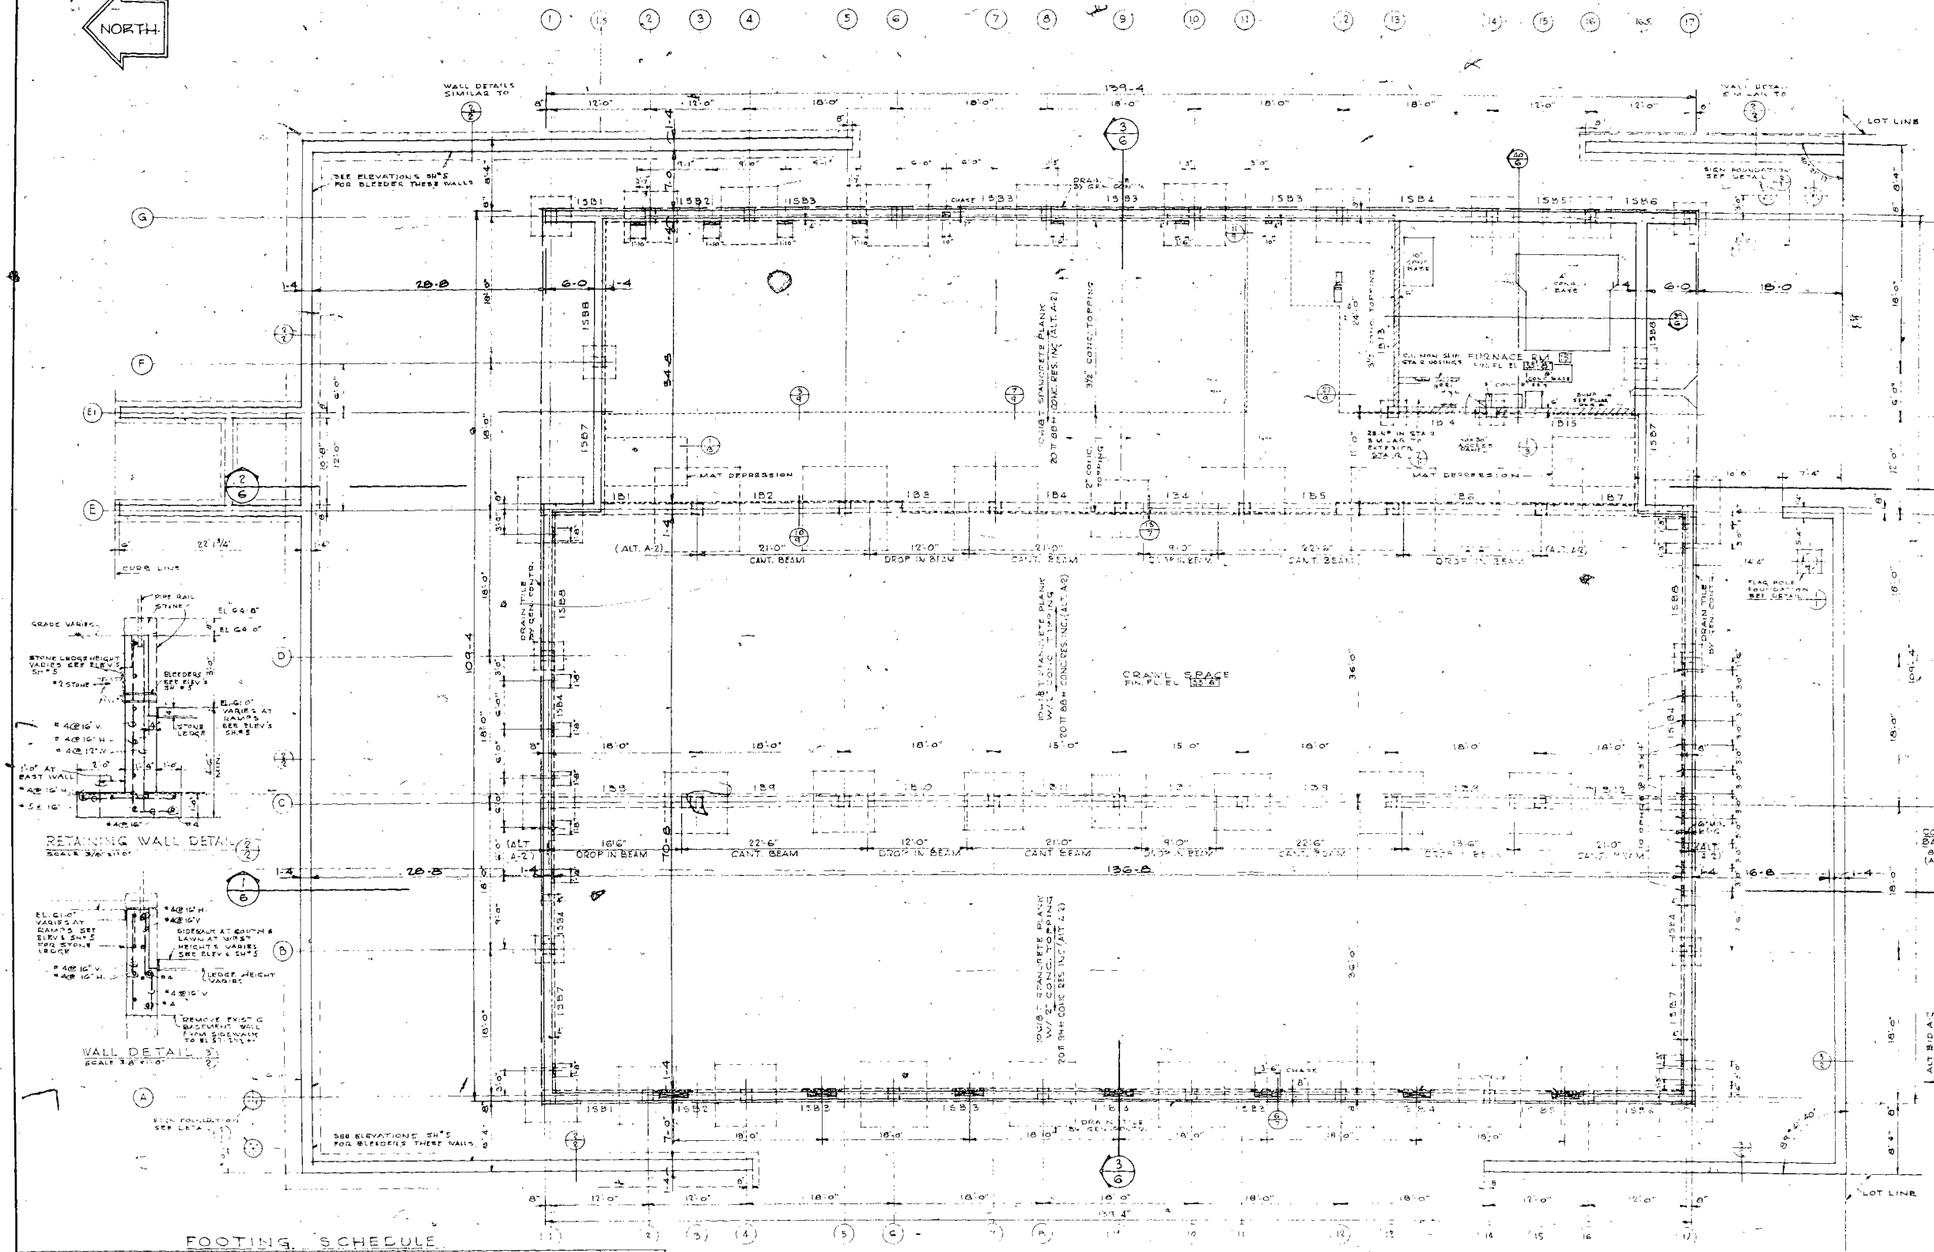

FOOTING SCHEDULE

	B-1, B-17, D-1, D-17	F-1,5 F-16,5 G-17	G-1 G-14 F-1	A-1, A-17 C-1, C-9, C-17, G-2, G-12	A-2, A-16, A-4, A-14, B-4, B-14	A-6, A-8, A-10, A-12, C-3, C-5, C-13, C-15, E-1, E-17, G-6, G-8, G-10,	E-3, E-5, E-13, E-15	E-11, E-19 E-7
FTG SIZE	16'-0"x16"	16'-0"	12'-0"	6'-0"x16"	6'-0"x16"	6'-0"x16"	12'-0"x16"	15'-0"x16"
REINF. EW EACH LEVEL	4-#7	4-#7	4-#7	4-#7	4-#7	4-#7	4-#7	4-#7
FTG SIZE	3'-6"x3'-6"	4'-3"x4'-0"	5'-3"x5'-0"	2'-6"x2'-6"	7'-0"x7'-0"	7'-6"x7'-6"	8'-0"x8'-0"	10'-3"x10'-3"
PED SIZE	1'-0"	1'-0"	1'-0"	1'-0"	1'-8"	1'-8"	1'-10"	2'-2"
FTG DEPTH	4'-5 E.V.	5'-5 E.V.	6'-5 E.V.	3'-5 E.V.	8'-5 E.V.	9'-5 E.V.	9'-7 E.V.	12'-8 E.V.

NOTE EXTEND REINF. VERTICALLY INTO BM. BOTTOM OF COL FOOTING EL 58'-6"

FOUNDATION PLAN

SCALE 1/8"=1'-0"

COLUMN SCHEDULE

	A-1, A-2, A-4, A-6, A-8, A-10, A-12, A-16, A-17, A-17	E-1, E-17	E-3, E-5 E-13, E-15	E-7, E-11	G-1, G-2 G-4, G-6, G-8, G-10 G-12, G-14, F-1
COL. SIZE	1'-8"W 31	2'-2"W 31	2'-8"W 31	2'-8"W 40	2'-8"W 31
SLAB & SIZE	8"x16'-0"	10"x16'-0"	10"x16'-0"	10"x16'-0"	8"x16'-0"

NOTE: FIRST DIMENSION OF PART IS THE E-W DIMENSION USE A 3/4" x 1" CHAMFER STRIP FOR BASE-TO CONNECTION.

NOTE: FOR SECTIONS G, B, AT COLS E-7, E-5, E-7, E-9, E-11, E-13, E-15 AT SLOPE AND AT WALL SEE DETAIL 1/S-1

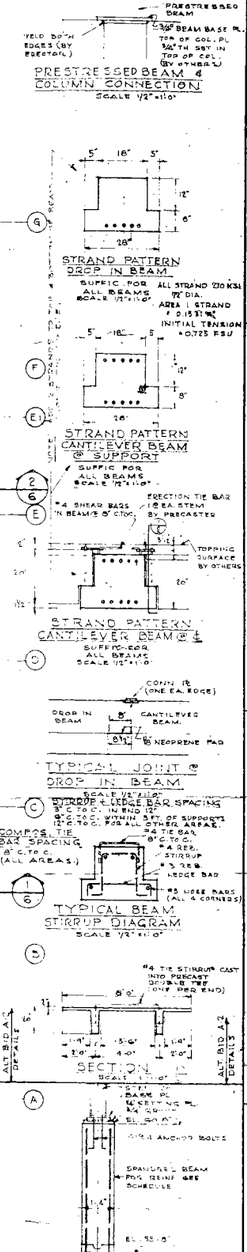

REVISIONS						
NO.	DATE	ISSUED FOR	DATE	BY	APPROVED	

DRAWN BY: K.N.J.
CHECKED BY:
APPROVED
DATE COMPLETED: 6-29-67
PRINTS ISSUED

DARBY, BOGNER & ASSOCIATES, INC.
ARCHITECTS ENGINEERS
WEST ALLIS, WISCONSIN 53227

EAST NEIGHBORHOOD LIBRARY
EAST NORTH AVENUE
MILWAUKEE NORTH CRANER STREET WISCONSIN

FOUNDATION PLAN

JOB NO. 6513

SHEET NO. 2

GERSON PRODUCTS CO. 11-66

NORTH

PARKING LOT

EXIST'G PARKING LOT

MEETING ROOM 4

KITCHEN 7

STOR. 5

STOR. 6

LOUNGE 8

COATS 11

YARD 12

WORK ROOM 9

WOMEN 14

MEN 13

FURNACE ROOM 15

VESTIBULE 3

PASSAGE 2

CHARGING AREA 1

PASSAGE 16

VESTIBULE 17

READING ROOM 19

MAIN READING ROOM 18

FLOOR EL. 61'-8"

DIVIDER SCREEN

PLANTER

BENCH

BRANCH

BOOK CASES SIMILAR TO DETAIL

BOOK CASES N.I.C.

MAIL DEP. BOOK DEP. SEE DETAILS

FLAG POLE SEE DETAIL

LIBRARY SIGN SEE DETAIL

SNOW MELT SLAB SEE ALTERNATES

BOLLARDS 8" DIA. STEEL PIPE 6'-0" HIGH FILL WITH CONC. SET IN 54" DIA. CONC. BASE 36" DEEP.

1½" O. ALUM. PIPE RAIL

CITY EST. GRADE

LOT LINE

FLOOR PLAN
SCALE 1/8" = 1'-0"

0.00 EXIST'G GRADE
16.00 EST. GRADE

N. CRAMER STREET

1½" MAT

MAT FRAME DETAIL
SCALE 3/4"=1'

ELEVATION
SCALE 1/4"=1'-0"

LOUNGE LOCKERS ELEVATION
SCALE 1/4"=1'-0"

COAT'S ELEVATION
SCALE 1/4"=1'-0"

CEILING LOUVER DETAIL

E. NORTH AVENUE

DARBY, BOGNER & ASSOCIATES, INC
ARCHITECTS ENGINEERS
WEST ALLIS, WISCONSIN 53227

EAST NEIGHBORHOOD LIBRARY
AT EAST NORTH AVENUE AND NORTH CRAMER STREET
MILWAUKEE WISCONSIN

FLOOR PLAN

JOB NO. 6513

SHEET NO. 3

DRAWN BY
CHECKED BY
APPROVED
APPROVED
DATE COMPLETED 6-21-67
PRINTS ISSUED

REVISIONS
NO. DATE ISSUED FOR BY DATE

ROOF PLAN & SCHEDULES

JOB NO. 6515

SHEET NO. A-1

EAST NEIGHBORHOOD LIBRARY

EAST NORTH AVENUE
MILWAUKEE, WISCONSIN
N31W CRAMER ST.

DARBY, BOGNER & ASSOCIATES, INC
ARCHITECTS ENGINEERS
WEST ALLIS, WISCONSIN 53227

DESIGN PROVIDED CO. 11-64

NO.	DATE	ISSUED FOR	DR.	APPROVED

DRAWN BY: C.S.
CHECKED BY: A.P.
DATE COMPLETED: C-27-67
PRINTS ISSUED:

INTERIOR FINISH SCHEDULE

ROOM NUMBER	ROOM NAME	FLOOR MATERIAL	FLOOR FINISH	BASE MATERIAL	BASE FINISH	WALLS MATERIAL	WALLS FINISH	CEILING MATERIAL	CEILING FINISH	CEILING TYPE	CEILING HEIGHT	TRIM WD	TRIM MTL	REMARKS

DOOR SCHEDULE

OPNG NO.	WIDTH	HEIGHT	JAMB & HEAD DETAIL	BELOW DOOR DEPTH	FRAME MATERIAL	FRAME FINISH	TRANSOM MULLION	DOOR TYPE	DOOR MATERIAL	DOOR FINISH	DOOR THICKNESS	DOOR GLASS SIZE	DOOR GLASS TYPE	TRANSFER GRILLE	THRESHOLD DETAIL	DOOR LABEL	HARDWARE GROUP NO.	REMARKS

REMARKS:
1. 3 PLASTER ABOVE WOOD PARTITION (OPNG NO. 15)
2. SEE DETAIL SHT. # FOR DETAILED DOOR

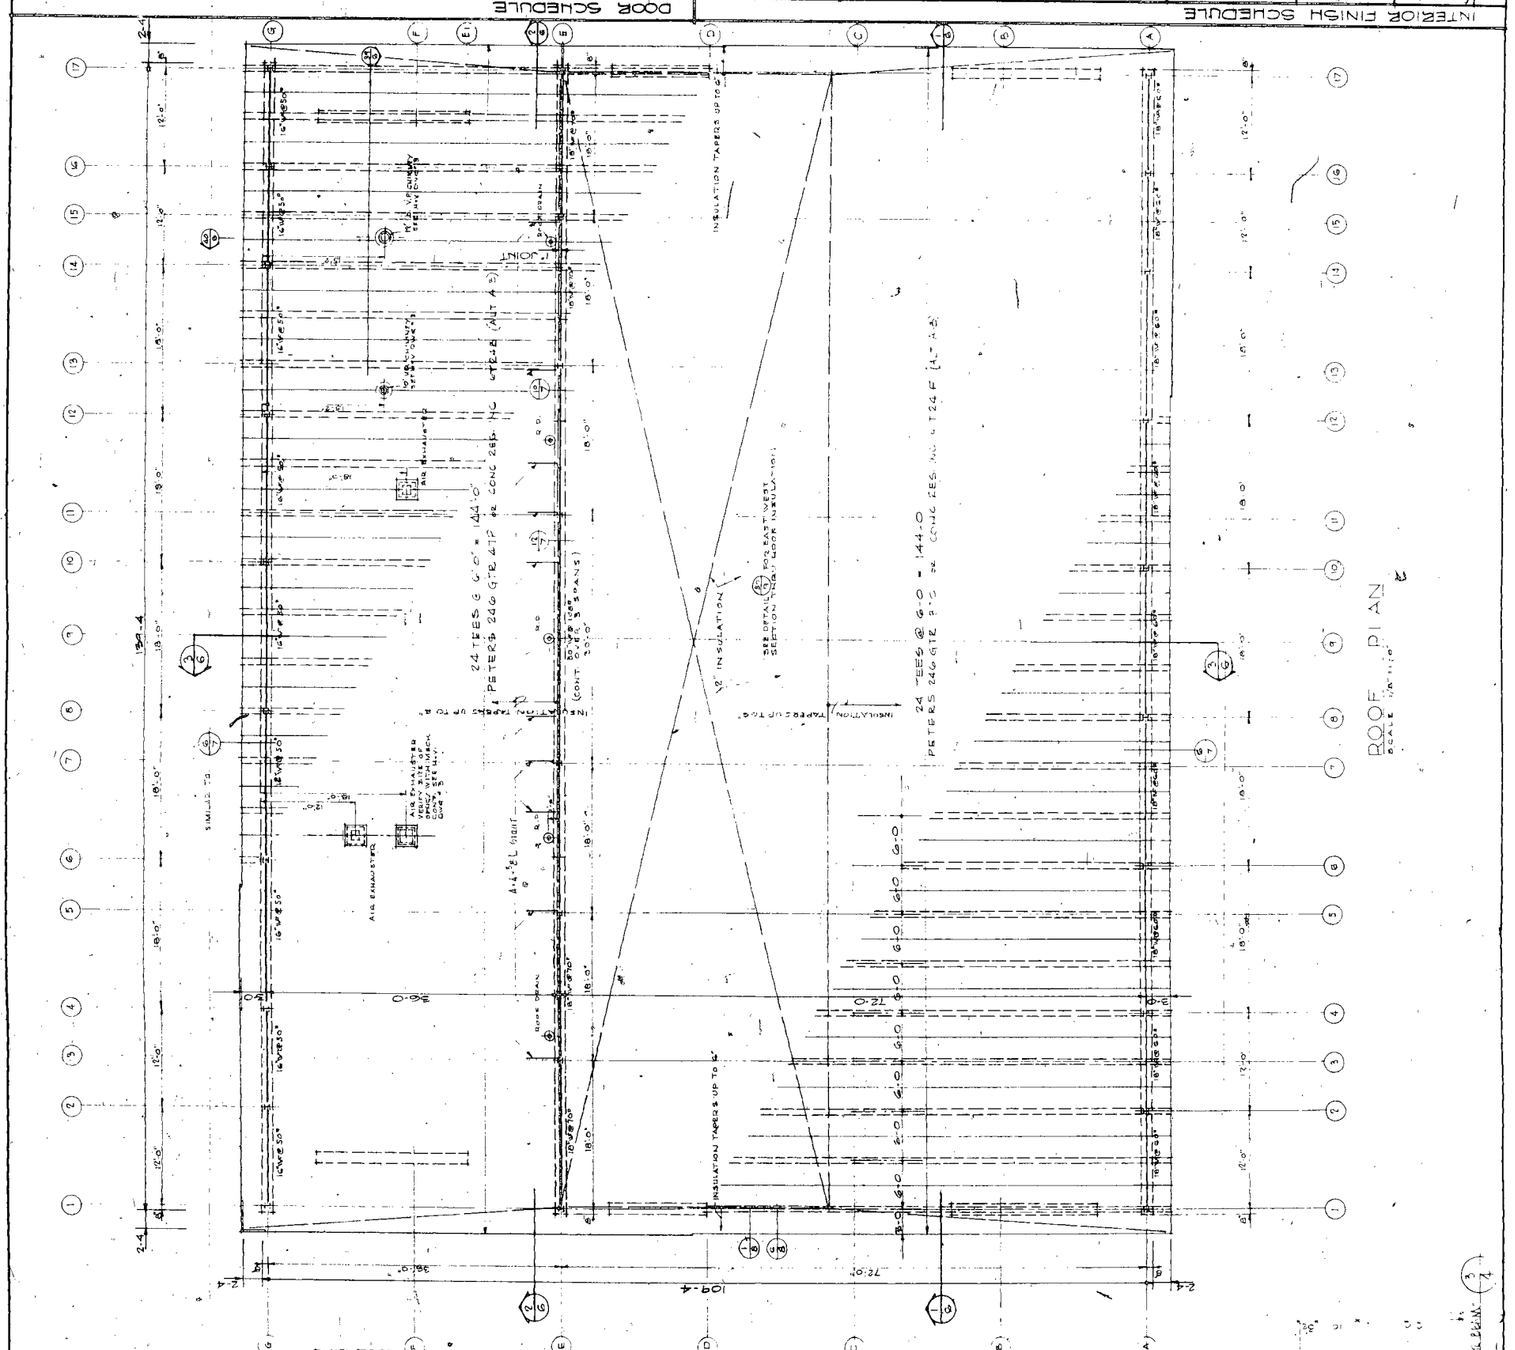

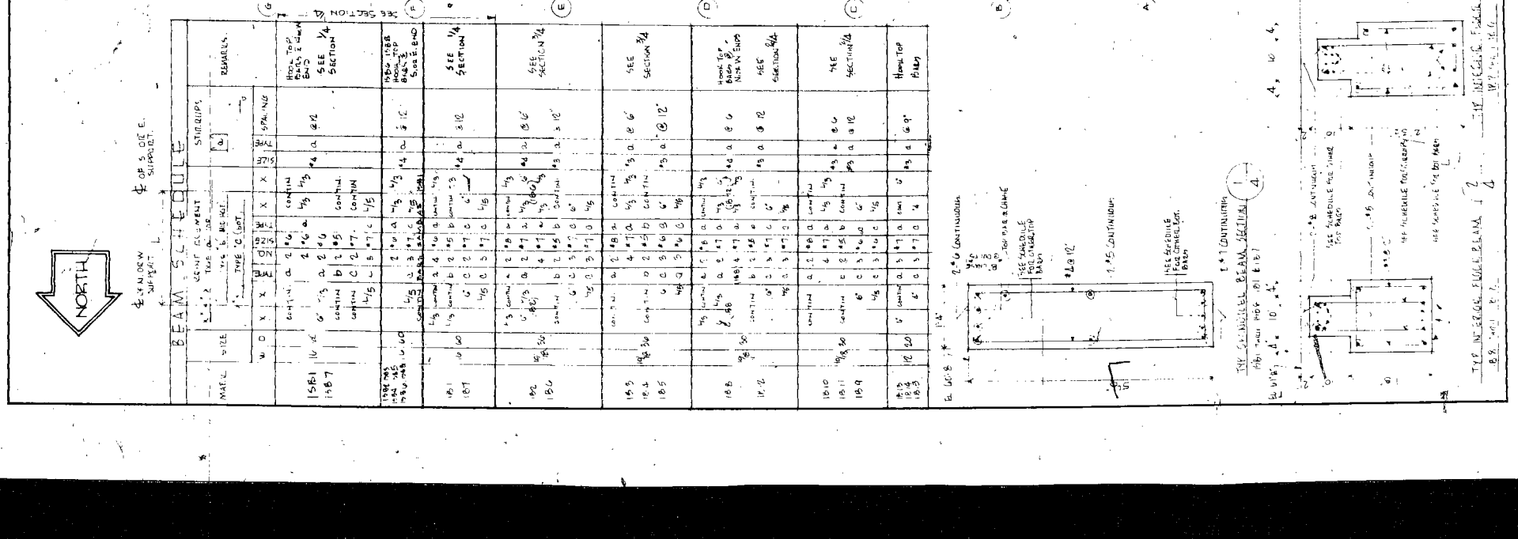

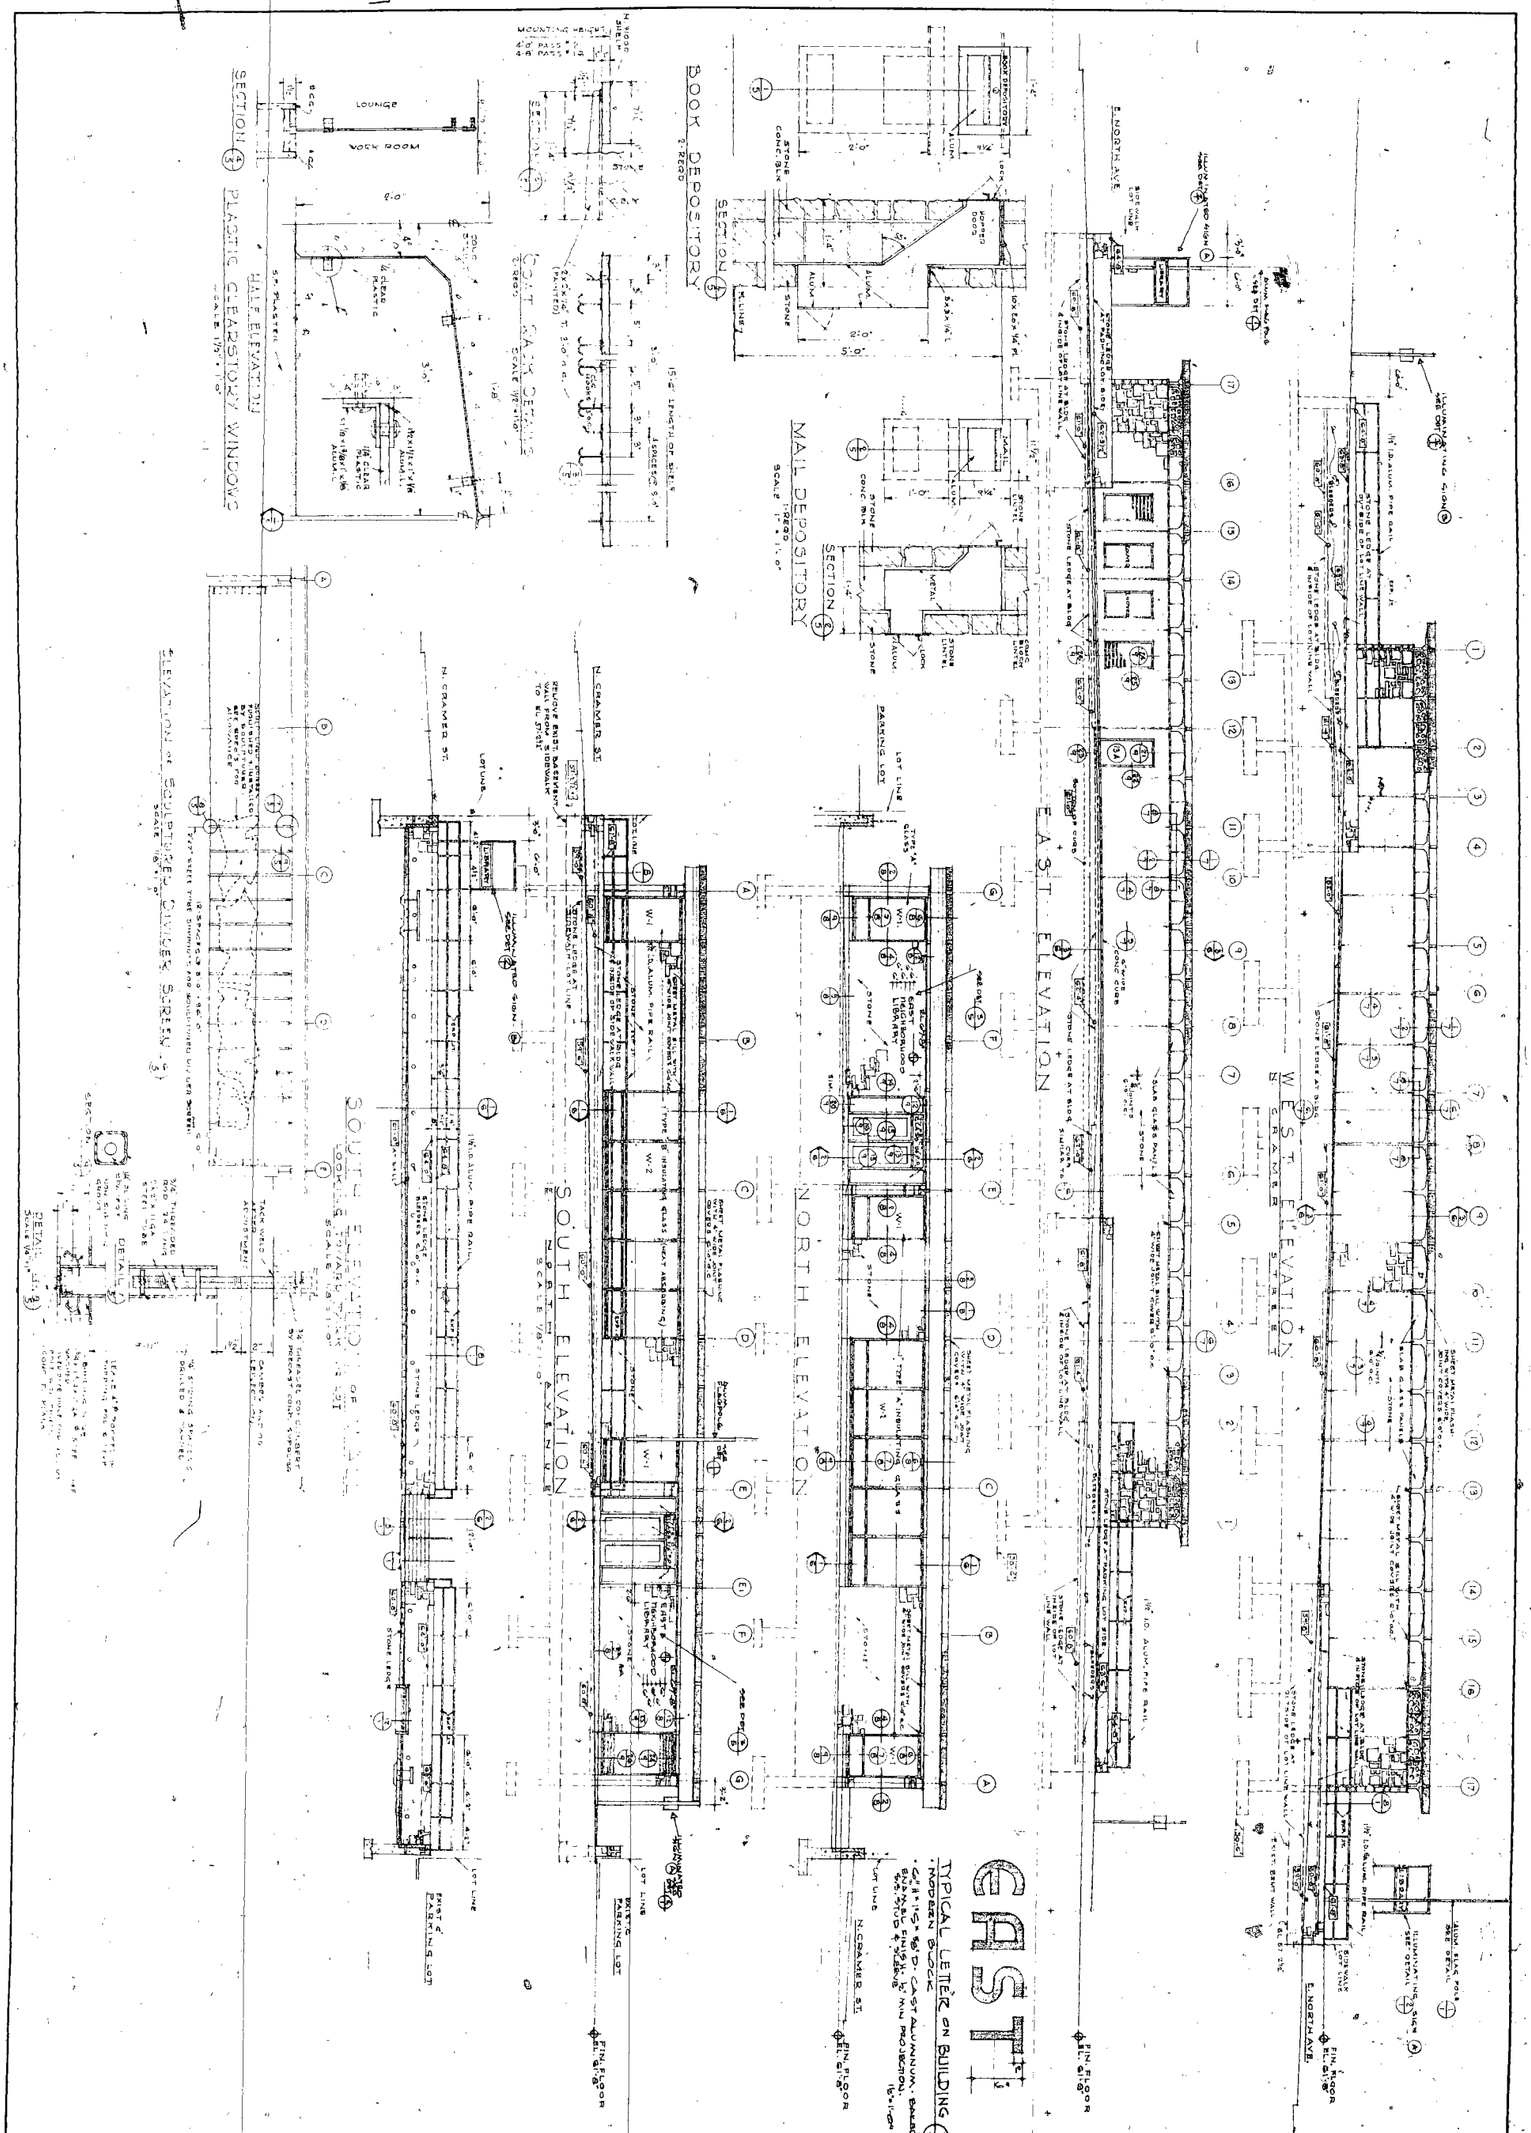

SHEET NO. 5	JOB NO. 6513	EXTERIOR ELEVATIONS & DETAILS	EAST NEIGHBORHOOD LIBRARY AT EAST NORTH AVENUE AND CRAMER STREET MILWAUKEE WISCONSIN	DARBY, BOGNER & ASSOCIATES, INC. ARCHITECTS ENGINEERS WEST ALLIS, WISCONSIN 53227	REVISIONS NO. DATE ISSUED FOR DATE BY BUL.

DRAWN BY C.J.T. | APPROVED
CHECKED BY | APPROVED
DATE COMPLETED: 6-29-67 | PRINTS ISSUED

DIXON PRODUCTS CO. 11-64

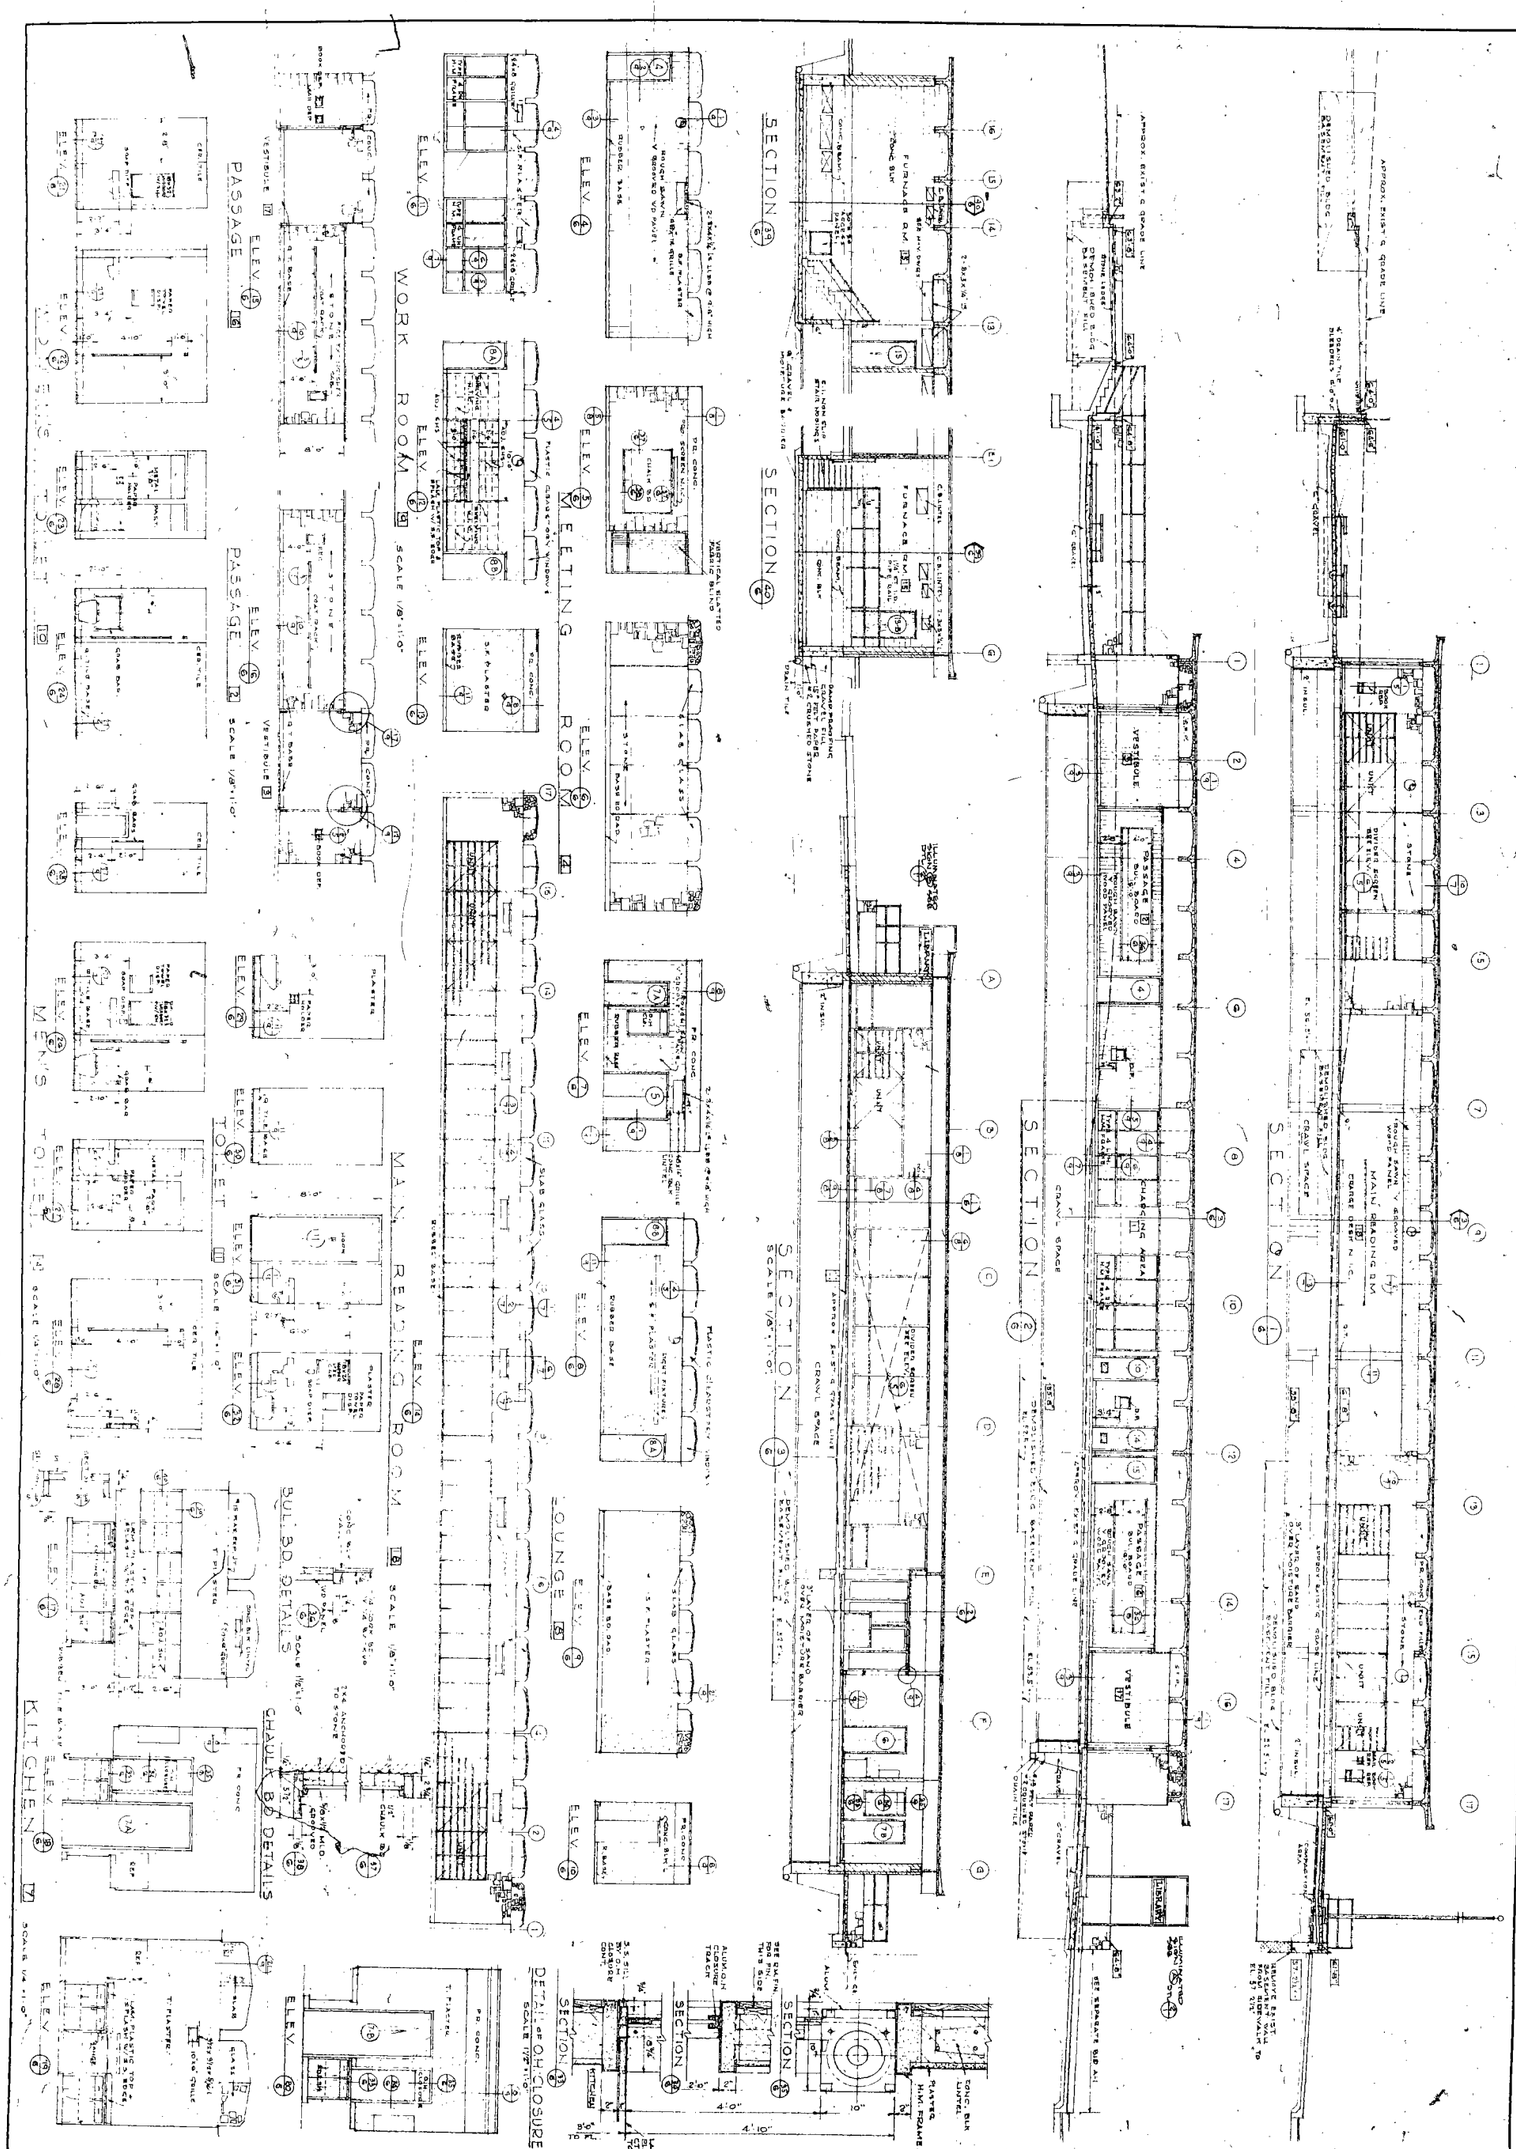

SHEET NO. 6	JOB NO. 5513	SECTIONS & INTERIOR ELEVATIONS	EAST NEIGHBORHOOD LIBRARY AT EAST NORTH AVENUE AND NORTH CRAMER STREET MILWAUKEE WISCONSIN	DARBY, BOGNER & ASSOCIATES, INC. ARCHITECTS ENGINEERS WEST ALLIS, WISCONSIN 53227

REVISIONS NO.	DATE	ISSUED FOR	DATE	BY	SUB.

DRAWN BY C.J.F. — APPROVED
CHECKED BY — APPROVED
DATE COMPLETED 6-27-67 — PRINTS ISSUED

DESIGN PRODUCTS CO. 11-66

CARRY FLASHING FELT OVER & DOWN ROOF EDGE BLOCKING

SHT METAL FASCIA

FROM 3x6

5x4 BLOCKS @ 24" C.C.

BUILT-UP ROOFING

2x8

2x6 SECURED TO TWO ROWS ½"Ø BOLTS @ 48" C.C. STAGGERED

COUT KEEPER

ACOUSTIC TILE MASTIC APPLIED

2'-0"

PRECAST CONCRETE GIANT TEE

2-0 GIANT TEE

3'-0

SLAB GLASS EDGE SEALANTS BY SLAB GLASS INSTALLER

EL. T.O. 8½ TOP OF PL.

SLAB GLASS SILLS, END WALL & VERT. FASCIA JOINT COVERS @ 6'-8" C.C.

2" INSULATION

18 WF 60 @ WEST WALL

18 WF 50 @ EAST WALL

⅜" THK STIFFENER PL @ EA. GIANT TEE BRG. PT.

3½"x4"x5/16" L LINTEL

ALUM. GRILLE BY HEATING CONTR

1'-0 M.O.

CHASE LINED WITH 1" INSUL. ON ALL SIDES

℄ 8x8 M COLUMN

10'-0

9'-4" ADJUSTABLE SHELVES

G.-6

7'-6

8"

4'-4"

SHELF STANDARDS IN RABBETS

HARDWOOD SHELVING UNITS (SEE PLAN FOR LOCATION)

ASHLAR STONE MASONRY VENEER (MECH. ANCHORS)

4" RUBBER BASE

5" CONC. SLAB

½" ASPH. IMPREG EXP. MAT'L.

6" GRAVEL

PRECAST CONC. PLANK

PRECAST CONC. CONTR. TO PROVIDE DUCT CHASES AS REQ'D ALONG EAST WALL

4"x6"x¾" L LINTEL @ CHASES (WEST WALL)

2" PERIMETER INSULATION

20" DOUBLE TEE (ALT. BID A-2)

1/7 SLAB GLASS RETAINER SCALE 3"=1'-0

¼" ALUMINUM RETAINER CLIPS @ 24" C.C.

SLAB GLASS PANEL

SHT. MET. FLASHING & GUTTER

½" EXP. JOINT MATERIAL

1½"x1½"x¼" L CARRIAGE

CAULK

SHT. MET. SILL

2/7 SILL @ SLAB GLASS PANEL SCALE 3"=1'-0

MORTAR JOINT

STEM OF TEE ABOVE

CONC. BLOCK BACKUP W/ WALL REINF. EVERY 2'-0" COURSE

3/7 VERTICAL STONE JOINT

ASHLAR STONE VENEER SECURED WITH MECHANICAL ANCHORS

RIGID INSUL.

CAULKING

2"x6" x STRAP ANCHORS @ 24", 48", 72", & 96" ABOVE FLOOR

4/7 STONE JOINT @ COLUMN

½"Ø ANCHORS ON ANCHOR PL.

8"x4"x¼" ANCHOR PL.

5x8"x¼" L'S 2'-6" W/ SLOTTED HOLES

TOP ASSEMBLY

@ 2'-0" O.C.

USE 12 WIS. @ SHELVES

8"-12" DUCT SPACING

SAME AS TOP ASSEMBLY BUT NO SLOTTED HOLES

HOLES IN ANCHOR PLS TO BE DRILLED & TAPPED IN FIELD (USE ½"Ø MACH. BOLTS)

BOTTOM ASSEMBLY

@ 8'-0" O.C.

5/7 BOOKSHELF SUPPORTS

6/7 EXTERIOR BEARING WALL

BUILT-UP ROOFING

4"x4"x¼" PL W/ ½"Ø HANGERS ROOF PROVIDE ALT. @ TOP - DRILL & TAP ANGLES @ BOTTOM

R-20 INSULATION

RETAINER

2'-0"

4'-0" BAND OF ACOUSTIC TILE-MASTIC APPLIED TYPE 'B'

SLAB GLASS

RETAINER

TOP OF LIGHT FIXTURE 10'-0" ABOVE FLOOR

18 WF 60 STEEL BEAM @ WEST WALL

18 WF 50 STEEL BEAM @ EAST WALL

ASHLAR STONE

3½"x4"x5/16" L LINTEL

3G/12 GRILLE TYPICAL @ WEST WALL

8x8 M COLUMN

42/8 CHASES @ WEST WALL LINED WITH 1" INSULATION (ALL SIDES)

6"x4"x¼" ANCHOR PLATE REFER TO DETL. 5

5"x3"x¼" L x 0'-6" W/ SLOTTED HOLES FOR ½"Ø MACH. BOLTS ASSEMBLY 6'-0" C.C.

RABBET FOR SHELF STANDARDS

HARDWOOD SHELVING UNITS

ADJUSTABLE SHELF

7/7 SLAB GLASS PANEL, GRILLE, & SHELVES @ EXTERIOR BEARING WALL

6'-0 TYPICAL

FACE OF STONE

SHEET METAL SILL

EDGE SEALANTS BY SLAB GLASS INSTALLER

8"x11"x⅜" WELD PL.

SLAB GL. PANEL

½"Ø HANGER ROD ACTS AS KEY IN GROOVED SLABS

FIELD WELD

42/8 CHASE @ WEST WALL LINED WITH 1" INSULATION (ALL SIDES)

15"x½" PL. SHOP WELDED TO BM

3G/12 GRILLE TYPICAL @ WEST WALL

SHELVING UNITS AT PERIMETER WALLS OF READING ROOM.

STEMS OF PRECAST CONC. GIANT TEES

8/7 HORIZONTAL SECTION THRU SLAB GLASS PANEL

6"x4"x¼" ANCHOR PLATE REFER TO DETL. 5

5"x3"x¼" L x 0'-2"

ASSEMBLY 3'-0" C.C.

ADJUSTABLE SHELF

RABBET FOR SHELF STANDARDS

HARDWOOD SHELVING UNITS

4'-0" C/C TEES (ALT BID A-2)

PRECAST CONC. PLANK

DUCT CHASE LOCATION (ALT BID A-2)

TOP OF HORIZ. FLANGE OF 4"x6"x⅜" L LINTEL SET LEVEL WITH TOP OF CONC. FOUNDATION WALL

BOXED OUT CHASE IN CONCRETE

TOP OF CONC. (ALT BID A-2)

9/7 DUCT CHASE & SHELVING NEAR FLOOR OF EXTERIOR BEARING WALL

REFER TO SHT # P-3 FOR ROOF DRAINS

1'-0"

ACOUSTIC TILE (MASTIC APPLIED)

END FILLER CAST WITH GIANT TEE AT ALL 75 FT. MEMBERS

2'-0"

6"x8"x⅜" WELD PL.

⅜" FILLET WELD

PROVIDE NEOPRENE PADS UNDER STEMS & OUTSIDE CORNERS OF END FILLERS

18 WF 70 STEEL BEAM

7/16" THK STIFFENER PL @ EA. GIANT TEE BRG. PT.

8" CONC. BLOCK BACK-UP W/ WALL REINF EVERY 2'-0" COURSE

ASHLAR STONE MASONRY VENEER SECURED WITH MECHANICAL ANCHORS

10/7 INTERIOR BEARING WALL

END FILLERS @ VESTIBULES & ENTRANCE SHELTERS; OTHERWISE NO FILLERS WITH 54 FT. MEMBERS

EL. T.O. 8⅜

12"x8"x½" WELD PL.

T.O.P.O.P. STEEL BM

OUTLINE OF MASONRY IN VESTIBULES & ENTRANCE SHELTERS

DUCT SPACE

REFER TO NOTES IN DUCT FOR ANGLE STRUTS AT STRUTS IN VESTIBULES)

30 WF 108 BEAM BETWEEN COL. LINES B & 15

8'-0 TO FLOOR

11/7 WOOD ENCASED COLUMN

ROUGH SAWN HARDWOOD (1½" STOCK)

½"Ø BOLTS FOR BLOCKING @ 24" C.C.

ACOUSTIC TILE (MASTIC APPLIED)

END FILLER CAST WITH GIANT TEE AT ALL 75 FT. MEMBERS

PROVIDE NEOPRENE PADS UNDER STEMS & OUTSIDE CORNERS OF END FILLERS @ BEARING

6"x8"x½" WELD PLATE IMBEDDED IN GIANT TEE

6"x8"x⅜" WELD PL.

⅜" FILLET WELD

30 WF 108 STEEL BEAM

9/16" THK STIFFENER PL @ EA. GIANT TEE BRG. PT.

PROVIDE ANGLE STRUTS AT ONE SIDE CUT OUT GIANT TEE STEMS (2 O.C.C.)

4"x4"x¾" L STRUT FIELD WELD TO BM & PL.

DUCT SPACE

12/7 WOOD ENCASED BEAM

VERTICAL BOARD PANELING (ROUGH SAWN)

ASHLAR STONE MASONRY WALL BEYOUND

FIELD WELD ANGLE TO BEAM

ACOUSTIC TILE

BLOCK BEHIND TOP EDGE OF BOARD AS REQ'D FOR STIFFNESS

RUBBER TILE FLOOR

QUARRY TILE

(ALT. BID A-2)

PRECAST CONC. PLANK

WAFFLES

20" BEAM & DOUBLE TEES (ALT BID A-2)

REINF. CONC. BEAM IN CRAWL SPACE

NOTE: ALL DETAILS SCALE ½" = 1'-0" UNLESS OTHERWISE NOTED.

13/7 FLOOR BEAM @ COLUMN LINE "E"

NO.	DATE	REVISIONS ISSUED FOR	BY	APP'D

DESIGN BY J.W.C.

DRAWN BY

CHECKED BY

APPROVED

DATE COMPLETED 6-27-67

PRINTS ISSUED

DARBY, BOGNER & ASSOCIATES, INC.
ARCHITECTS ENGINEERS
WEST ALLIS, WISCONSIN 53227

EAST NEIGHBORHOOD LIBRARY
EAST NORTH AVENUE AT NORTH CRAMER STREET
MILWAUKEE WISCONSIN

WALL DETAILS

JOB NO. 6513

SHEET NO. 7

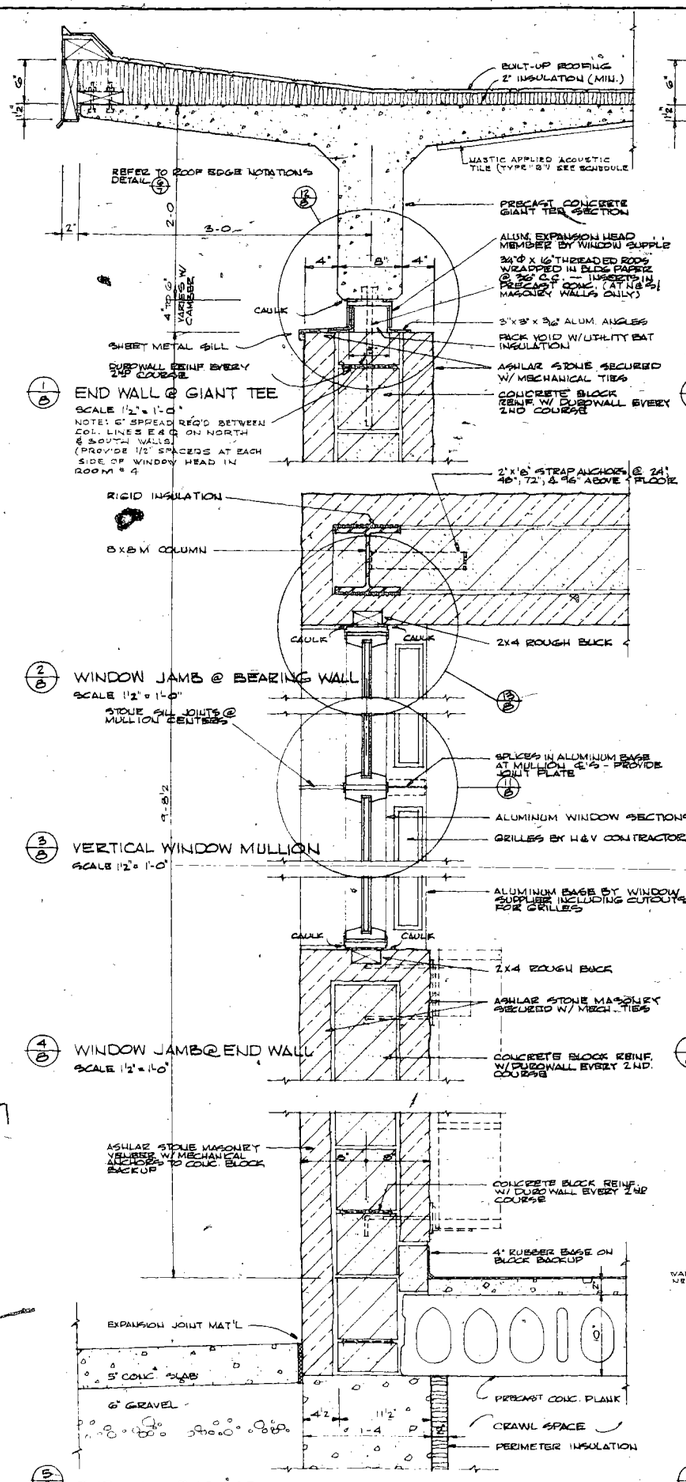

1/B END WALL @ GIANT TEE
SCALE 1½" = 1'-0"
NOTE: 6' SPREAD REQ'D BETWEEN COL. LINES E & G ON NORTH & SOUTH WALLS. (PROVIDE ½" SPACERS AT EACH SIDE OF WINDOW HEAD IN ROOM # 4

2/B WINDOW JAMB @ BEARING WALL
SCALE 1½" = 1'-0"

3/B VERTICAL WINDOW MULLION
SCALE 1½" = 1'-0"

4/B WINDOW JAMB @ END WALL
SCALE 1½" = 1'-0"

5/B END WALL @ FLOOR SCALE 1½" = 1'-0"

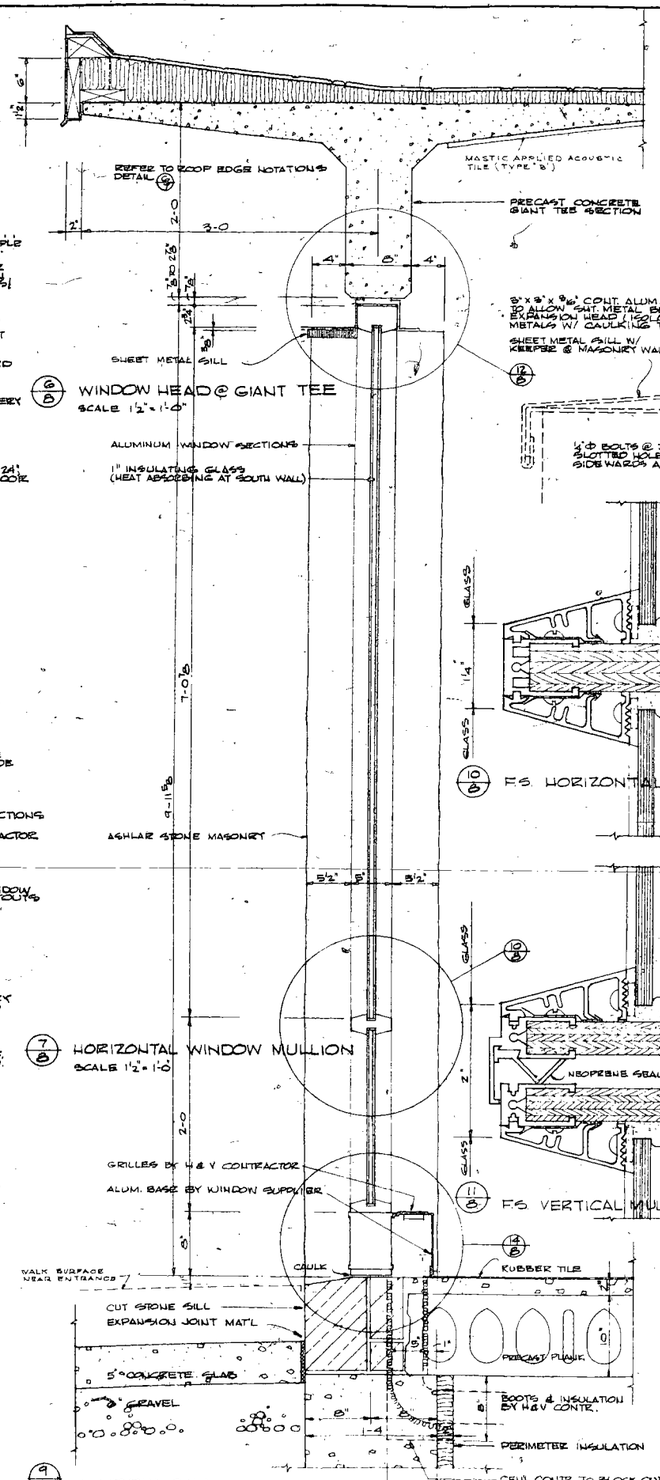

6/B WINDOW HEAD @ GIANT TEE
SCALE 1½" = 1'-0"

7/B HORIZONTAL WINDOW MULLION
SCALE 1½" = 1'-0"

9/B WINDOW SILL SCALE 1½" = 1'-0"

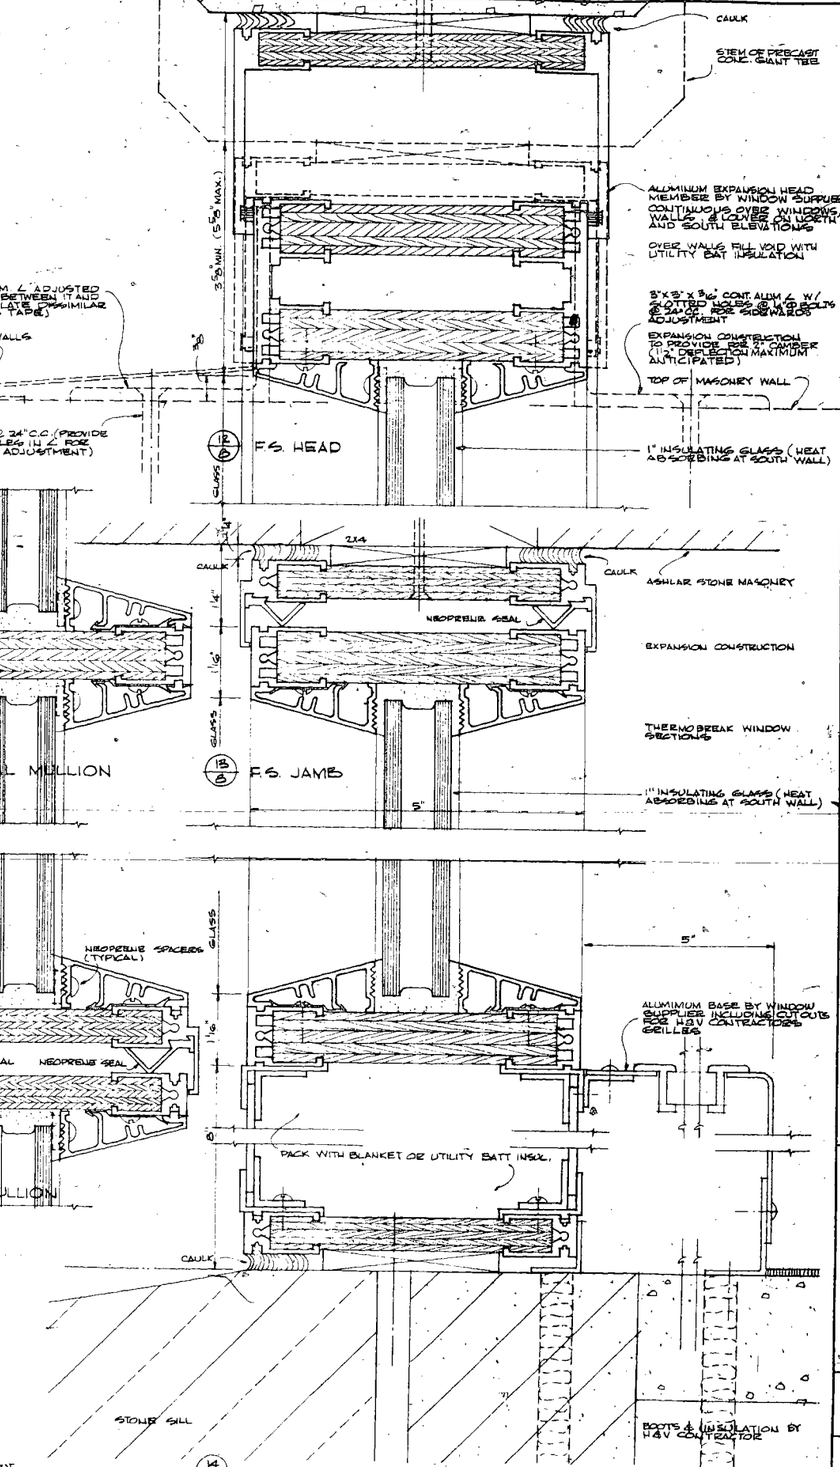

12/B F.S. HEAD

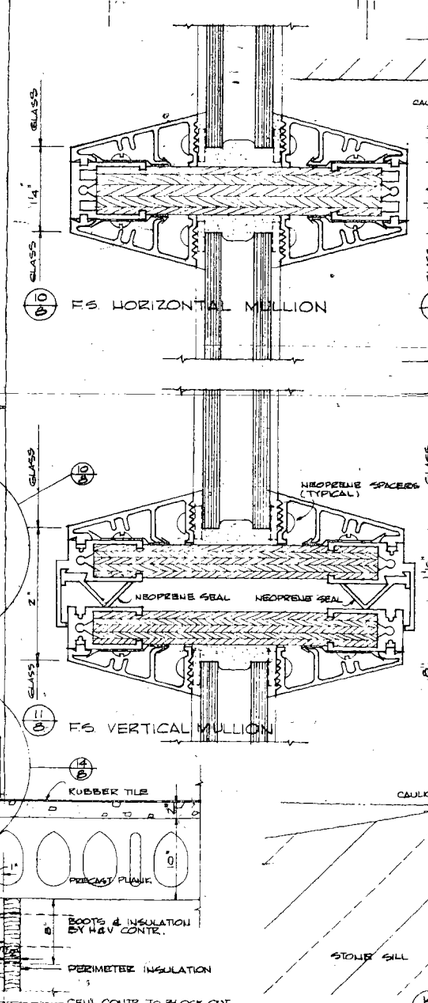

10/B F.S. HORIZONTAL MULLION

13/B F.S. JAMB

11/B F.S. VERTICAL MULLION

14/B F.S. SILL

REVISIONS			
NO.	DATE	ISSUED FOR	BY

DRAWN BY: C.V.
CHECKED BY:
DATE COMPLETED: 6-29-67
APPROVED
APPROVED
PRINTS ISSUED

DARBY, BOGNER & ASSOCIATES, INC.
ARCHITECTS ENGINEERS
WEST ALLIS, WISCONSIN 53227

EAST NEIGHBORHOOD LIBRARY
MILWAUKEE WISCONSIN

WINDOW DETAILS

JOB NO. 6513
SHEET NO. 8

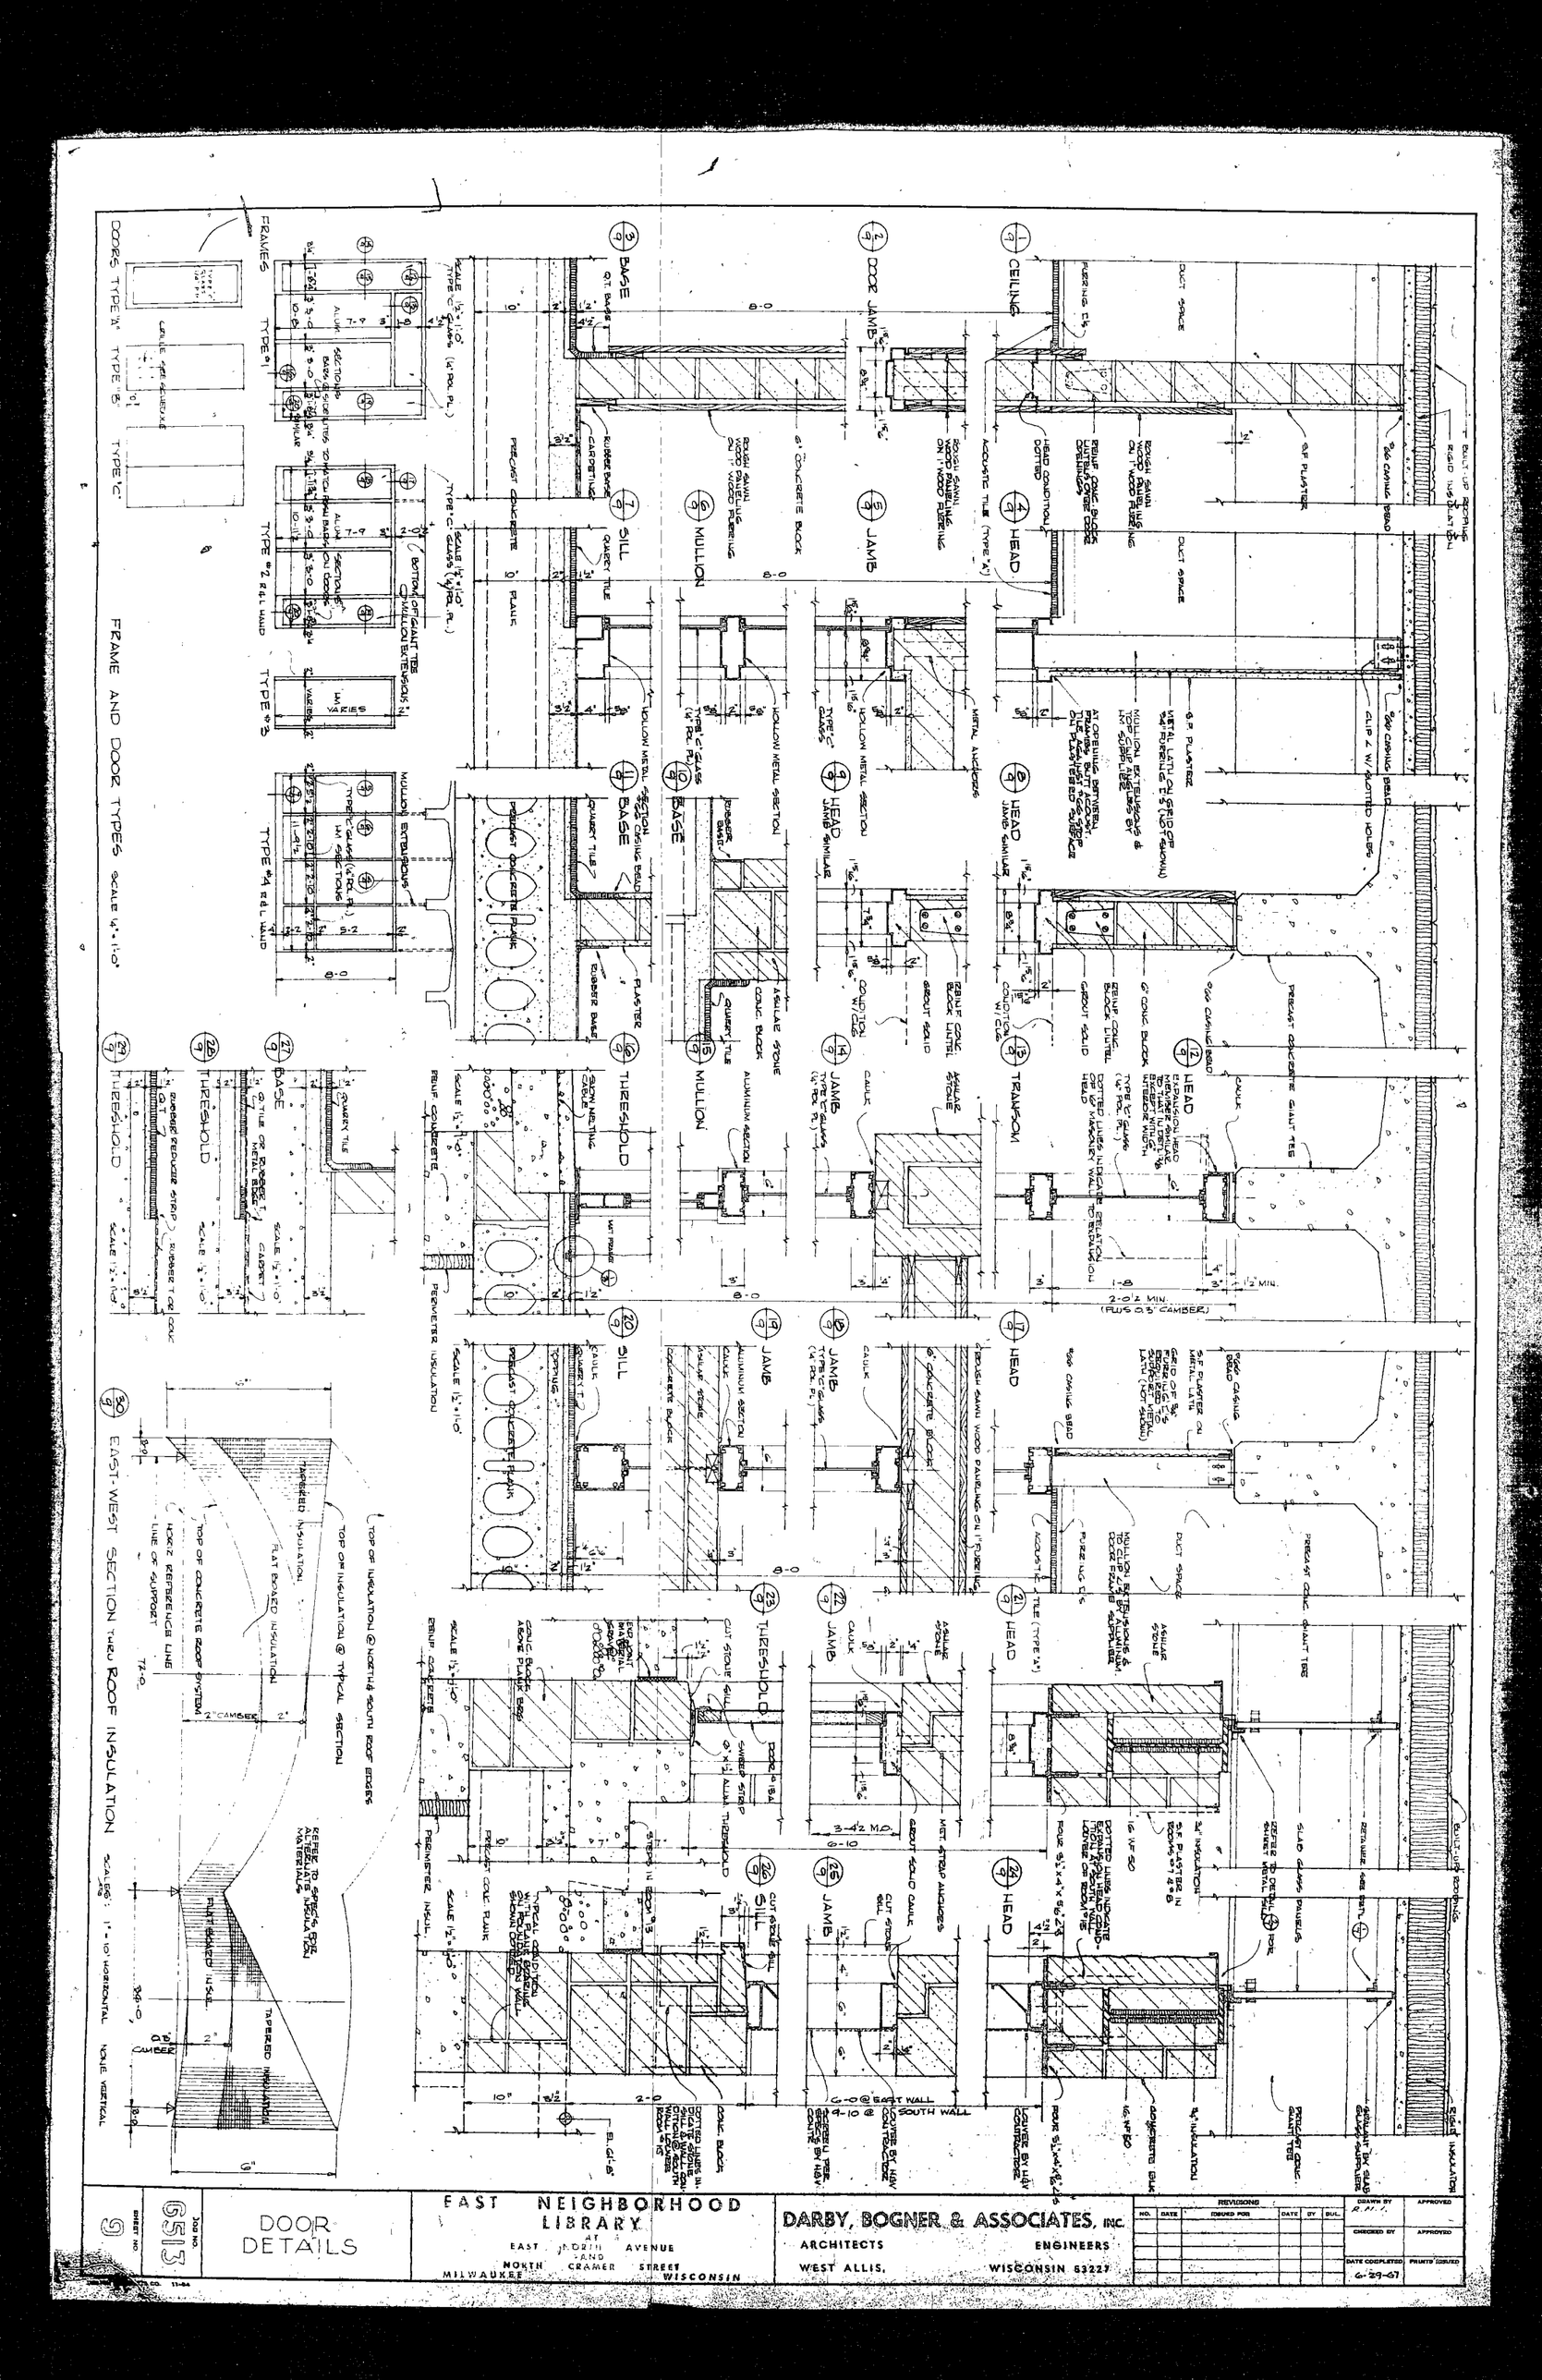
DOORS TYPE "A" TYPE "B" TYPE "C"
FRAMES
TYPE #1
TYPE #2 R&L HAND
TYPE #3
TYPE #4 R&L HAND
FRAME AND DOOR TYPES SCALE 1/4"=1'-0"
BASE
SILL
MULLION
DOOR JAMB
JAMB
CEILING
HEAD
TRANSOM
THRESHOLD
EAST-WEST SECTION THRU ROOF INSULATION SCALE: 1"=10' HORIZONTAL NONE VERTICAL
TOP OF INSULATION @ NORTH & SOUTH ROOF EDGES
TOP OF INSULATION @ TYPICAL SECTION
TOP OF CONCRETE ROOF SYSTEM
TAPERED INSULATION
FLAT BOARD INSULATION
2" CAMBER
REFER TO SPECIFICATIONS FOR INSULATION MATERIALS
EAST NEIGHBORHOOD LIBRARY
AT EAST NORTH AVENUE AND NORTH CRAMER STREET
MILWAUKEE WISCONSIN
DARBY, BOGNER & ASSOCIATES, INC.
ARCHITECTS ENGINEERS
WEST ALLIS, WISCONSIN 53227
DOOR DETAILS
SHEET NO. 9
JOB NO. 6513
REVISIONS
DRAWN BY R.H.
CHECKED BY
DATE COMPLETED 6-29-67
APPROVED
PRINTS ISSUED